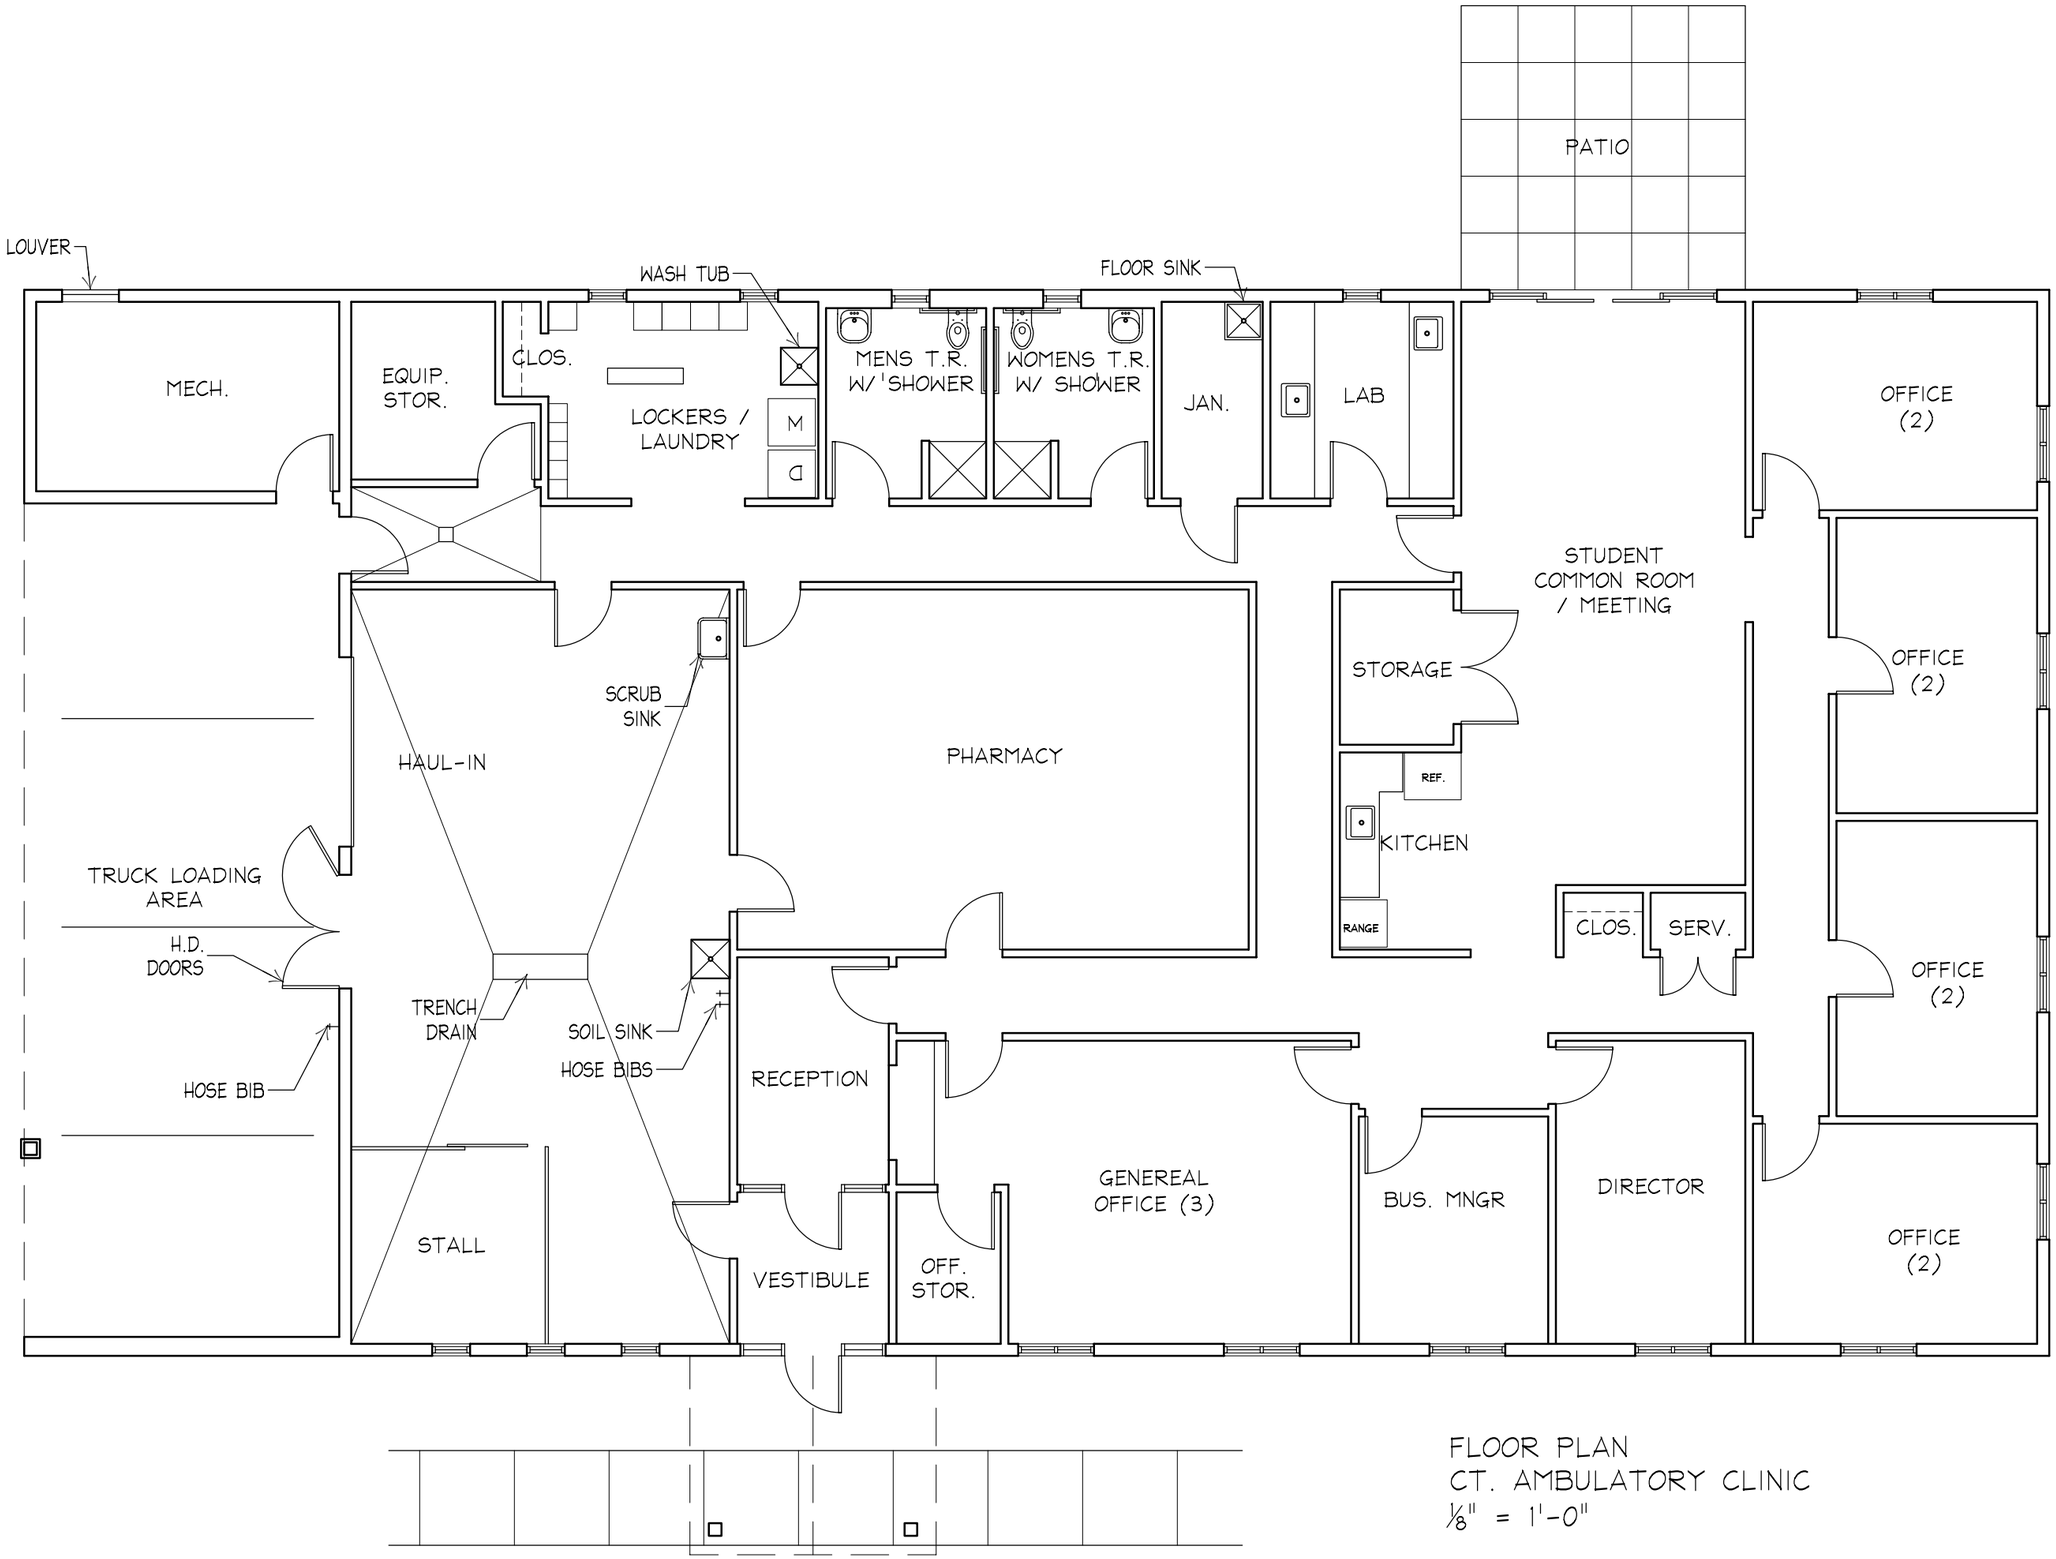

FLOOR PLAN
CT. AMBULATORY CLINIC
1/8" = 1'-0"